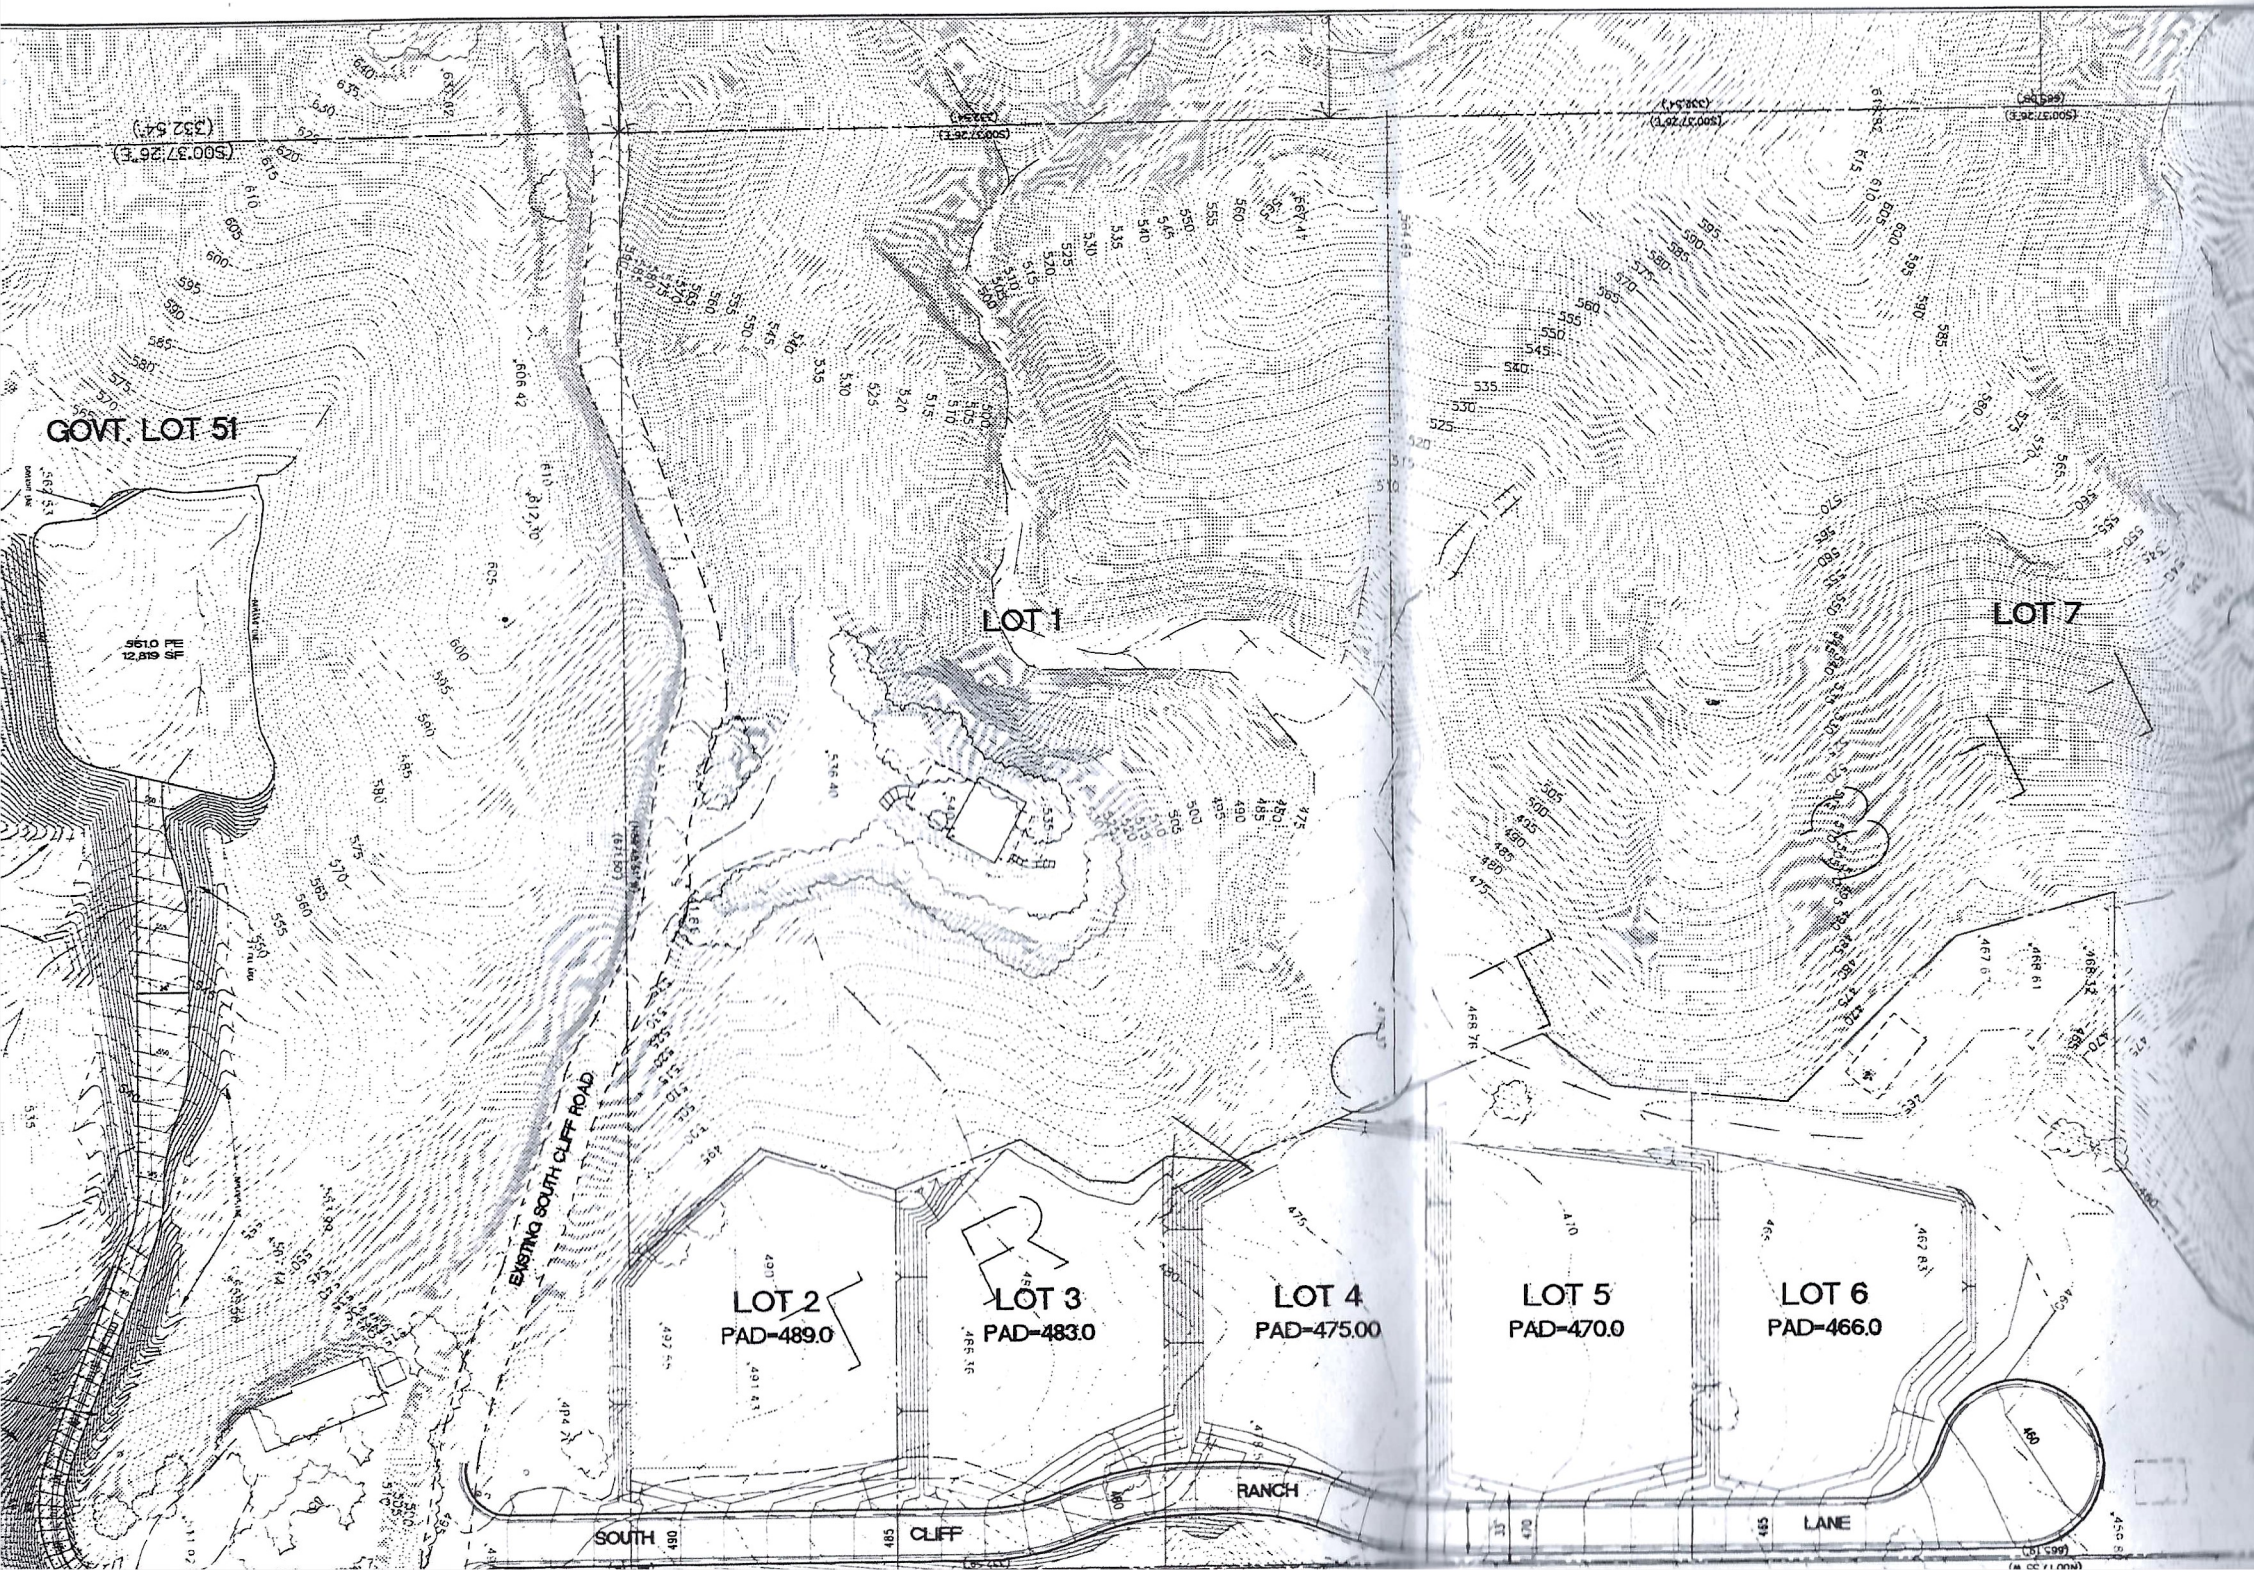
GOVT. LOT 51
561.0 FE
12,819 SF
LOT 1
LOT 7
EXISTING SOUTH CLIFF ROAD
LOT 2
PAD=489.0
LOT 3
PAD=483.0
LOT 4
PAD=475.00
LOT 5
PAD=470.0
LOT 6
PAD=466.0
SOUTH CLIFF RANCH LANE